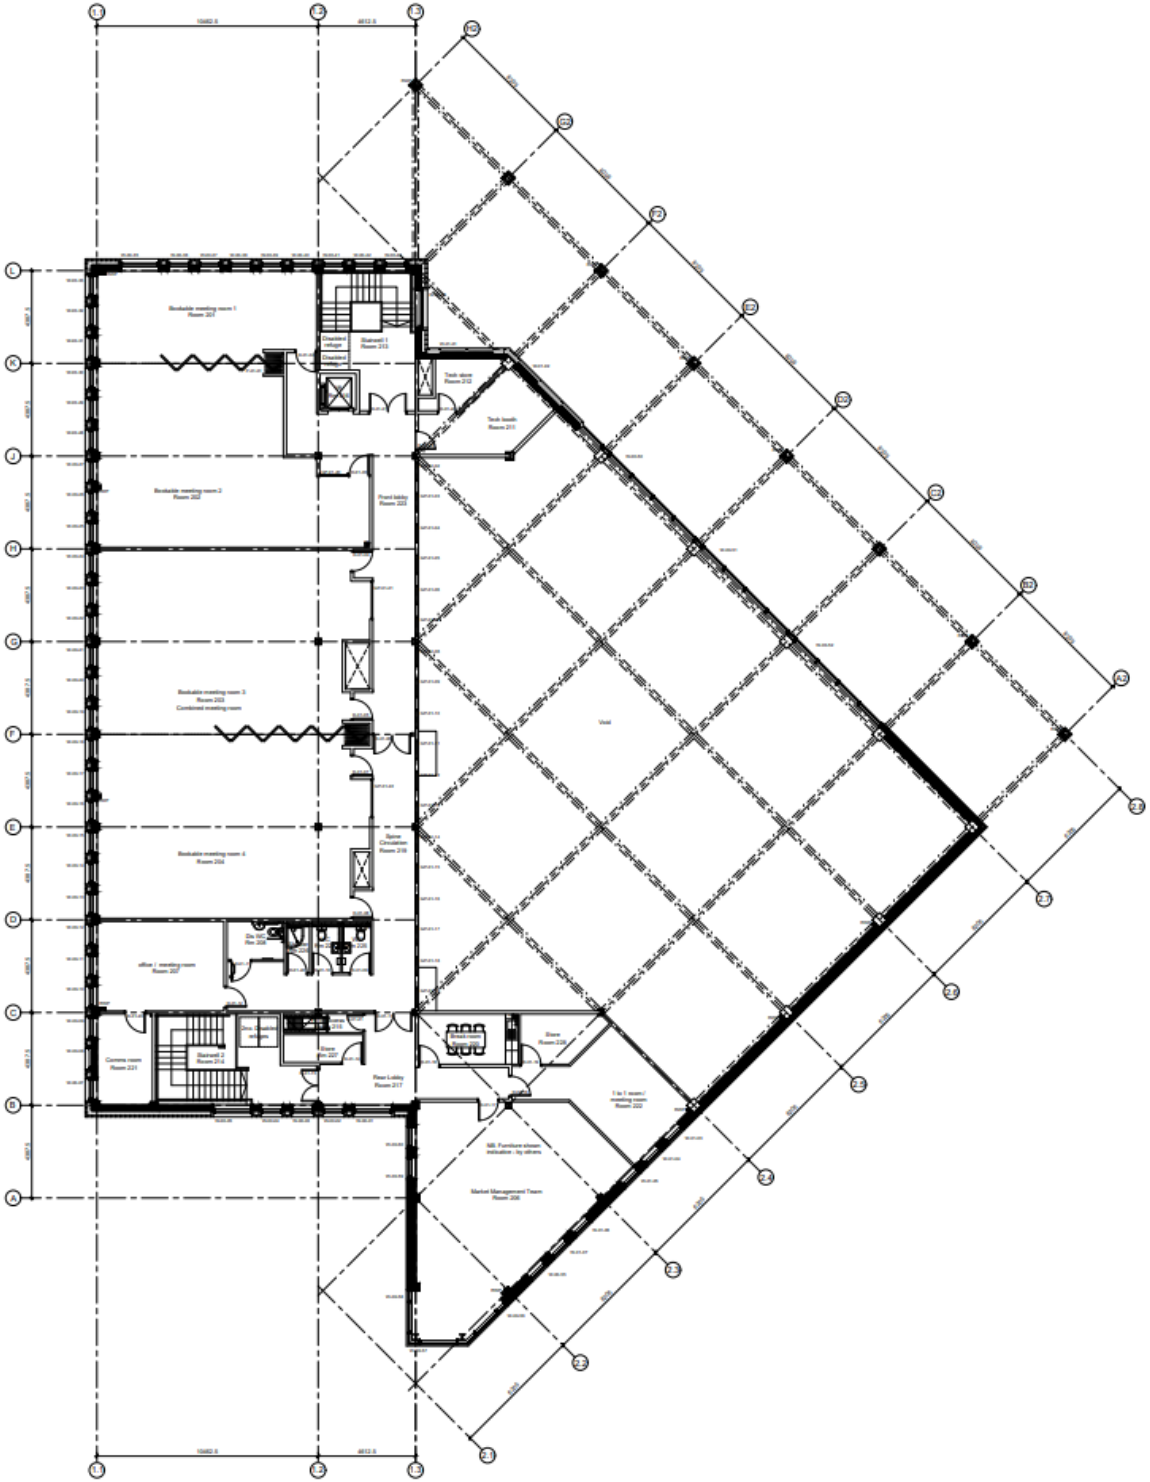

PROPOSED FIRST FLOOR PLAN