
Remembrance Sunday - Bury Town Centre
Temporary road closure

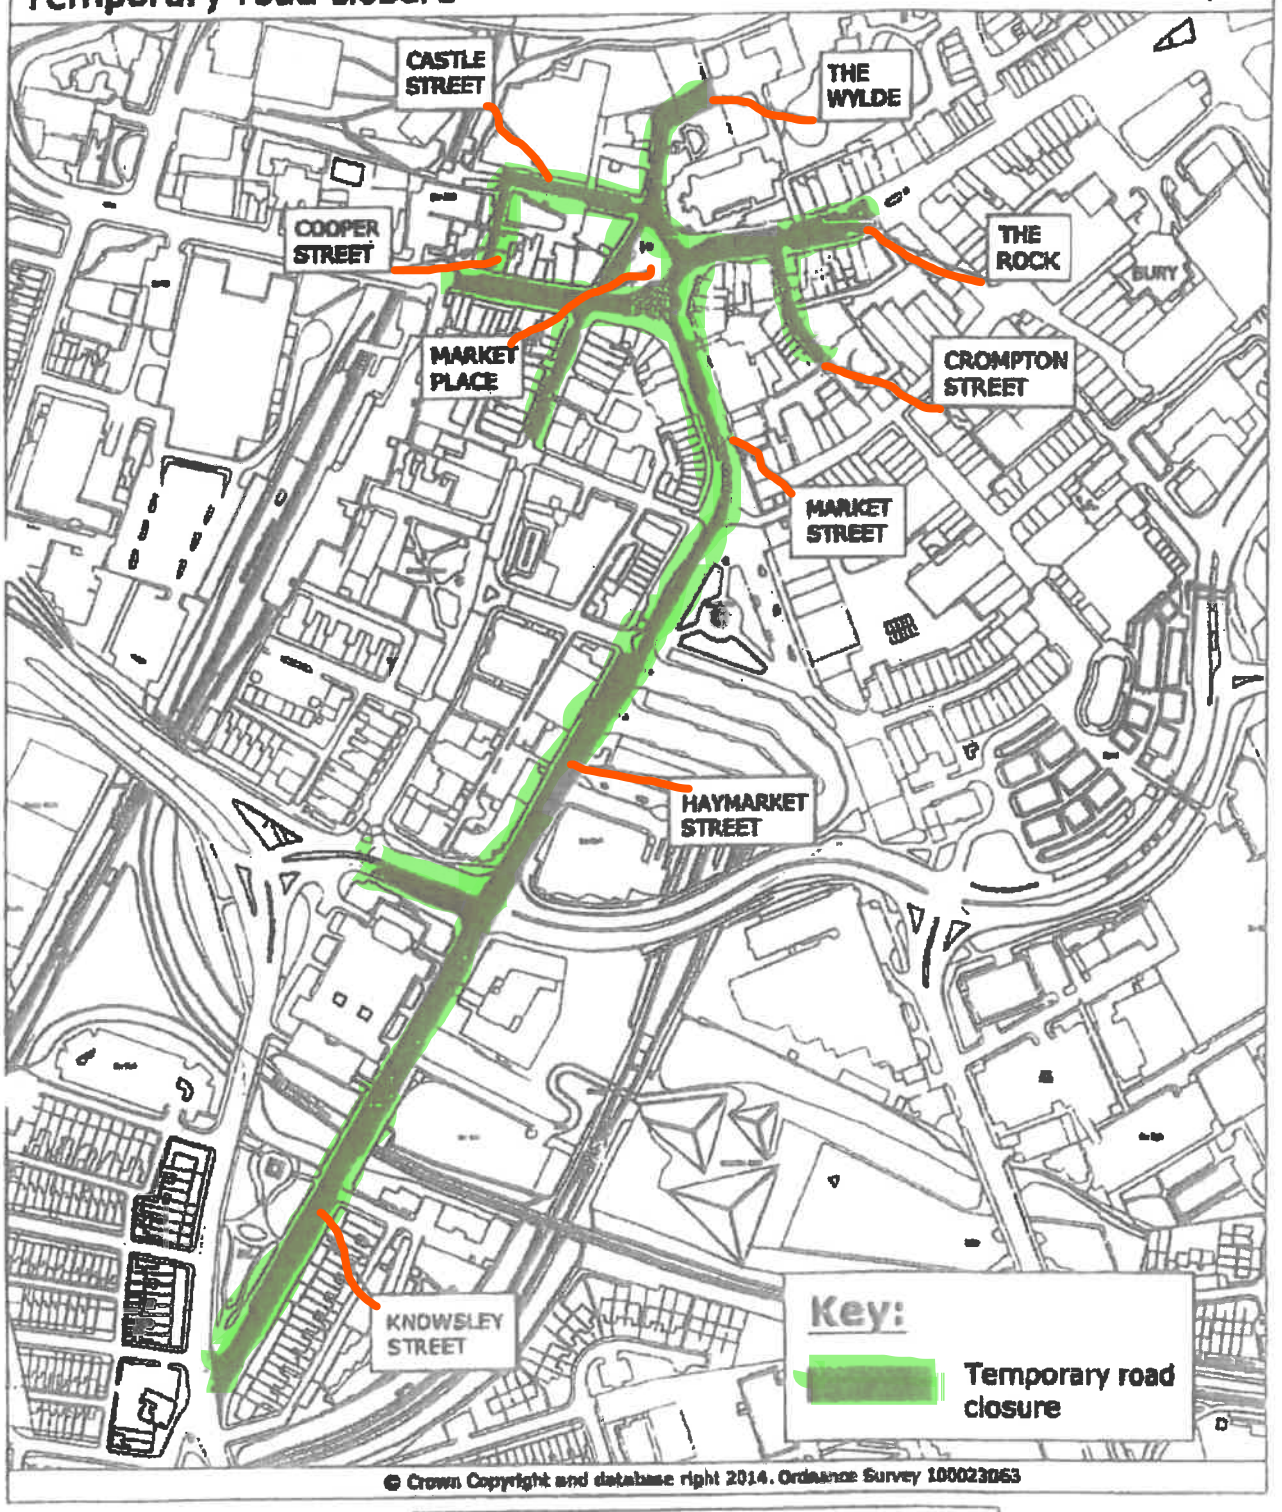

© Crown Copyright and database right 2014. Ordnance Survey 100023063

PLAN TM7988
DATE 29.10.15
DRAWN MRT
SCALE NTS

PHOTOGRAPHIC COPY LIABLE TO DISTORTION IN SCALE

DEPARTMENT FOR RESOURCES AND REGULATION

3 Knowsley Place
Duke Street,
BURY BL9 0EJ

Tel: 0161 253 5353
Fax: 0161 253 7963

Bury Council