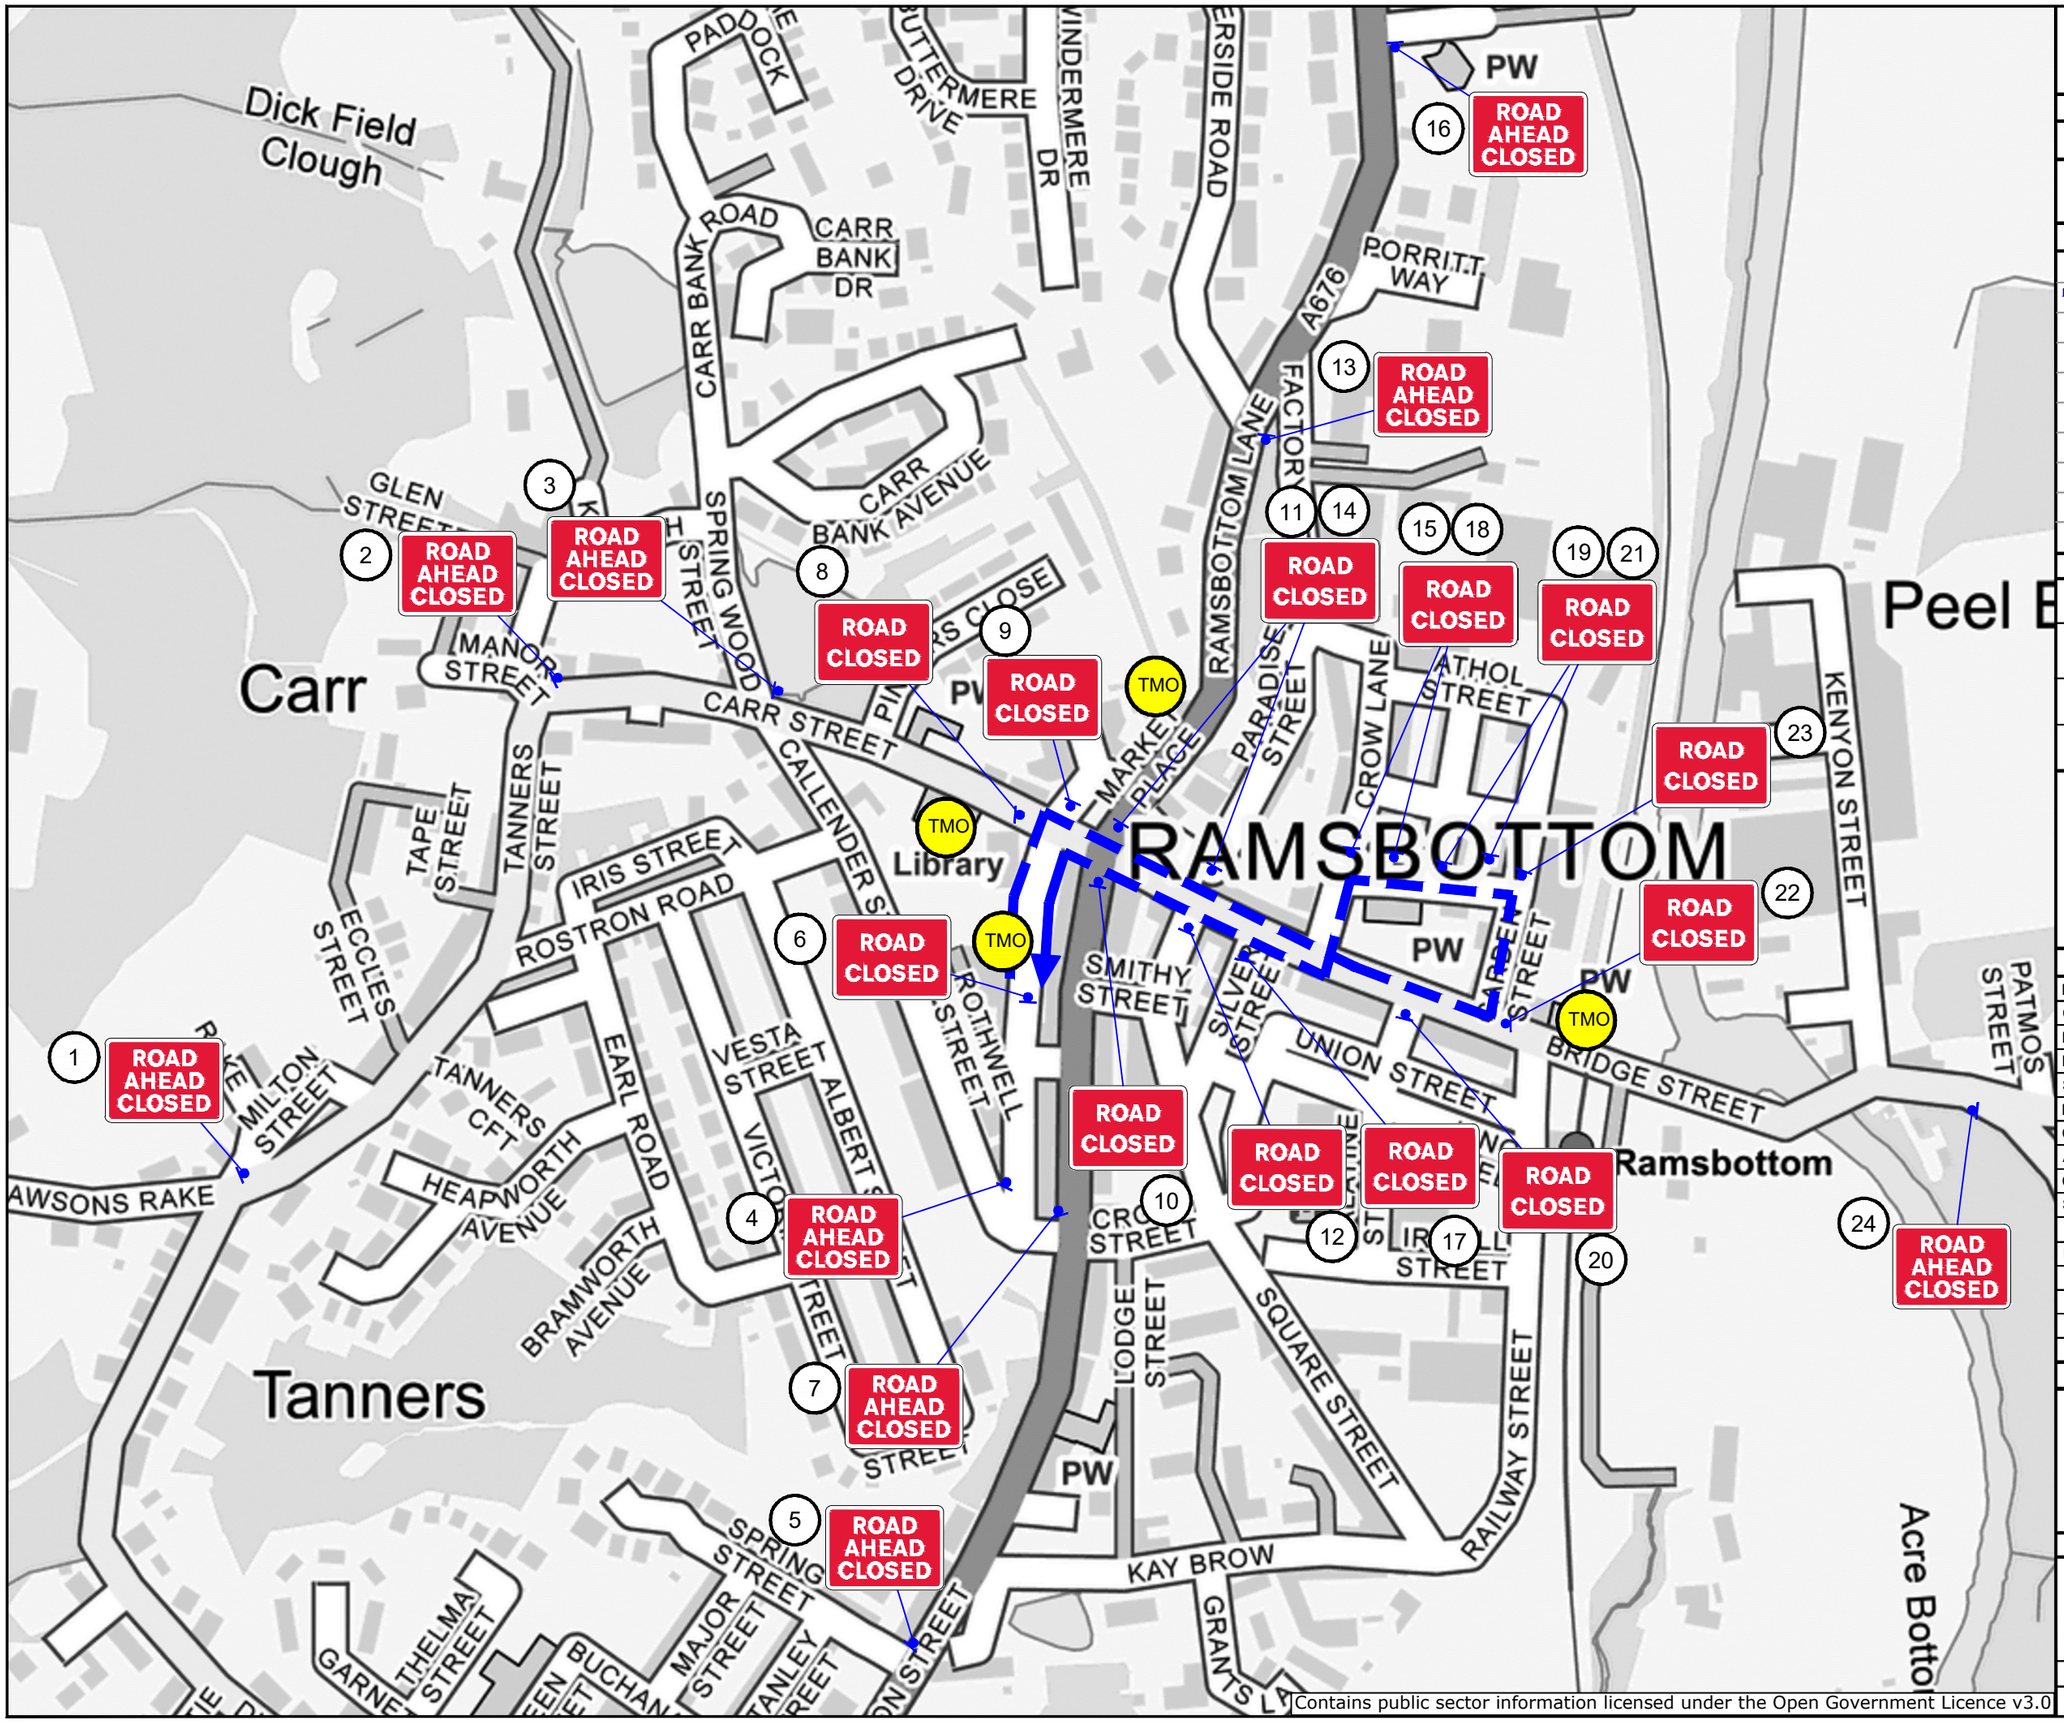


N

Chevron Traffic Management

Drawing Notes

Cone lights spaced minimum 9m, cones to be 750 mm or 1m

All works to be carried out as per safety at streetworks and roadworks "A Code of Practice" October 2013. CPA conditions apply unless otherwise agreed.

Traffic Management Key

	Road Signs
	Parade Route

Site Details

Traffic Management	Event Management
Speed of road (mph)	
Minimum sideways safety zone (S)	
Minimum longways safety zone (L)	

Additional Notes:

Drawing Office

DRAWING NUMBER	TM15006	
CONTRACT NUMBER	N/A	
PHASE NUMBER	1 of 1	
PAGE NUMBER	1 of 3	
SURVEYED BY / DATE	N/A	N/A
DRAWN BY / DATE	B.C	24/09/2024
CHECKED BY / DATE	S.C	24/09/2024
APPROVED BY / DATE	S.C	24/09/2024
CLIENT REF	N/A	
SCALE @ A3	NTS	

REV		BY	DATE
A	FIRST ISSUE	B.C	24/09/2024
B	AMENDED AS PER REQUEST	??	dd/mm/yy
C	AMENDED AS PER REQUEST	??	dd/mm/yy
D	AMENDED AS PER REQUEST	??	dd/mm/yy

Client

Site Address

Ramsbottom
Remembrance Parade
BL0 9HX

Co-ordinates, Latitude - Longitude

53.648153, -2.318993