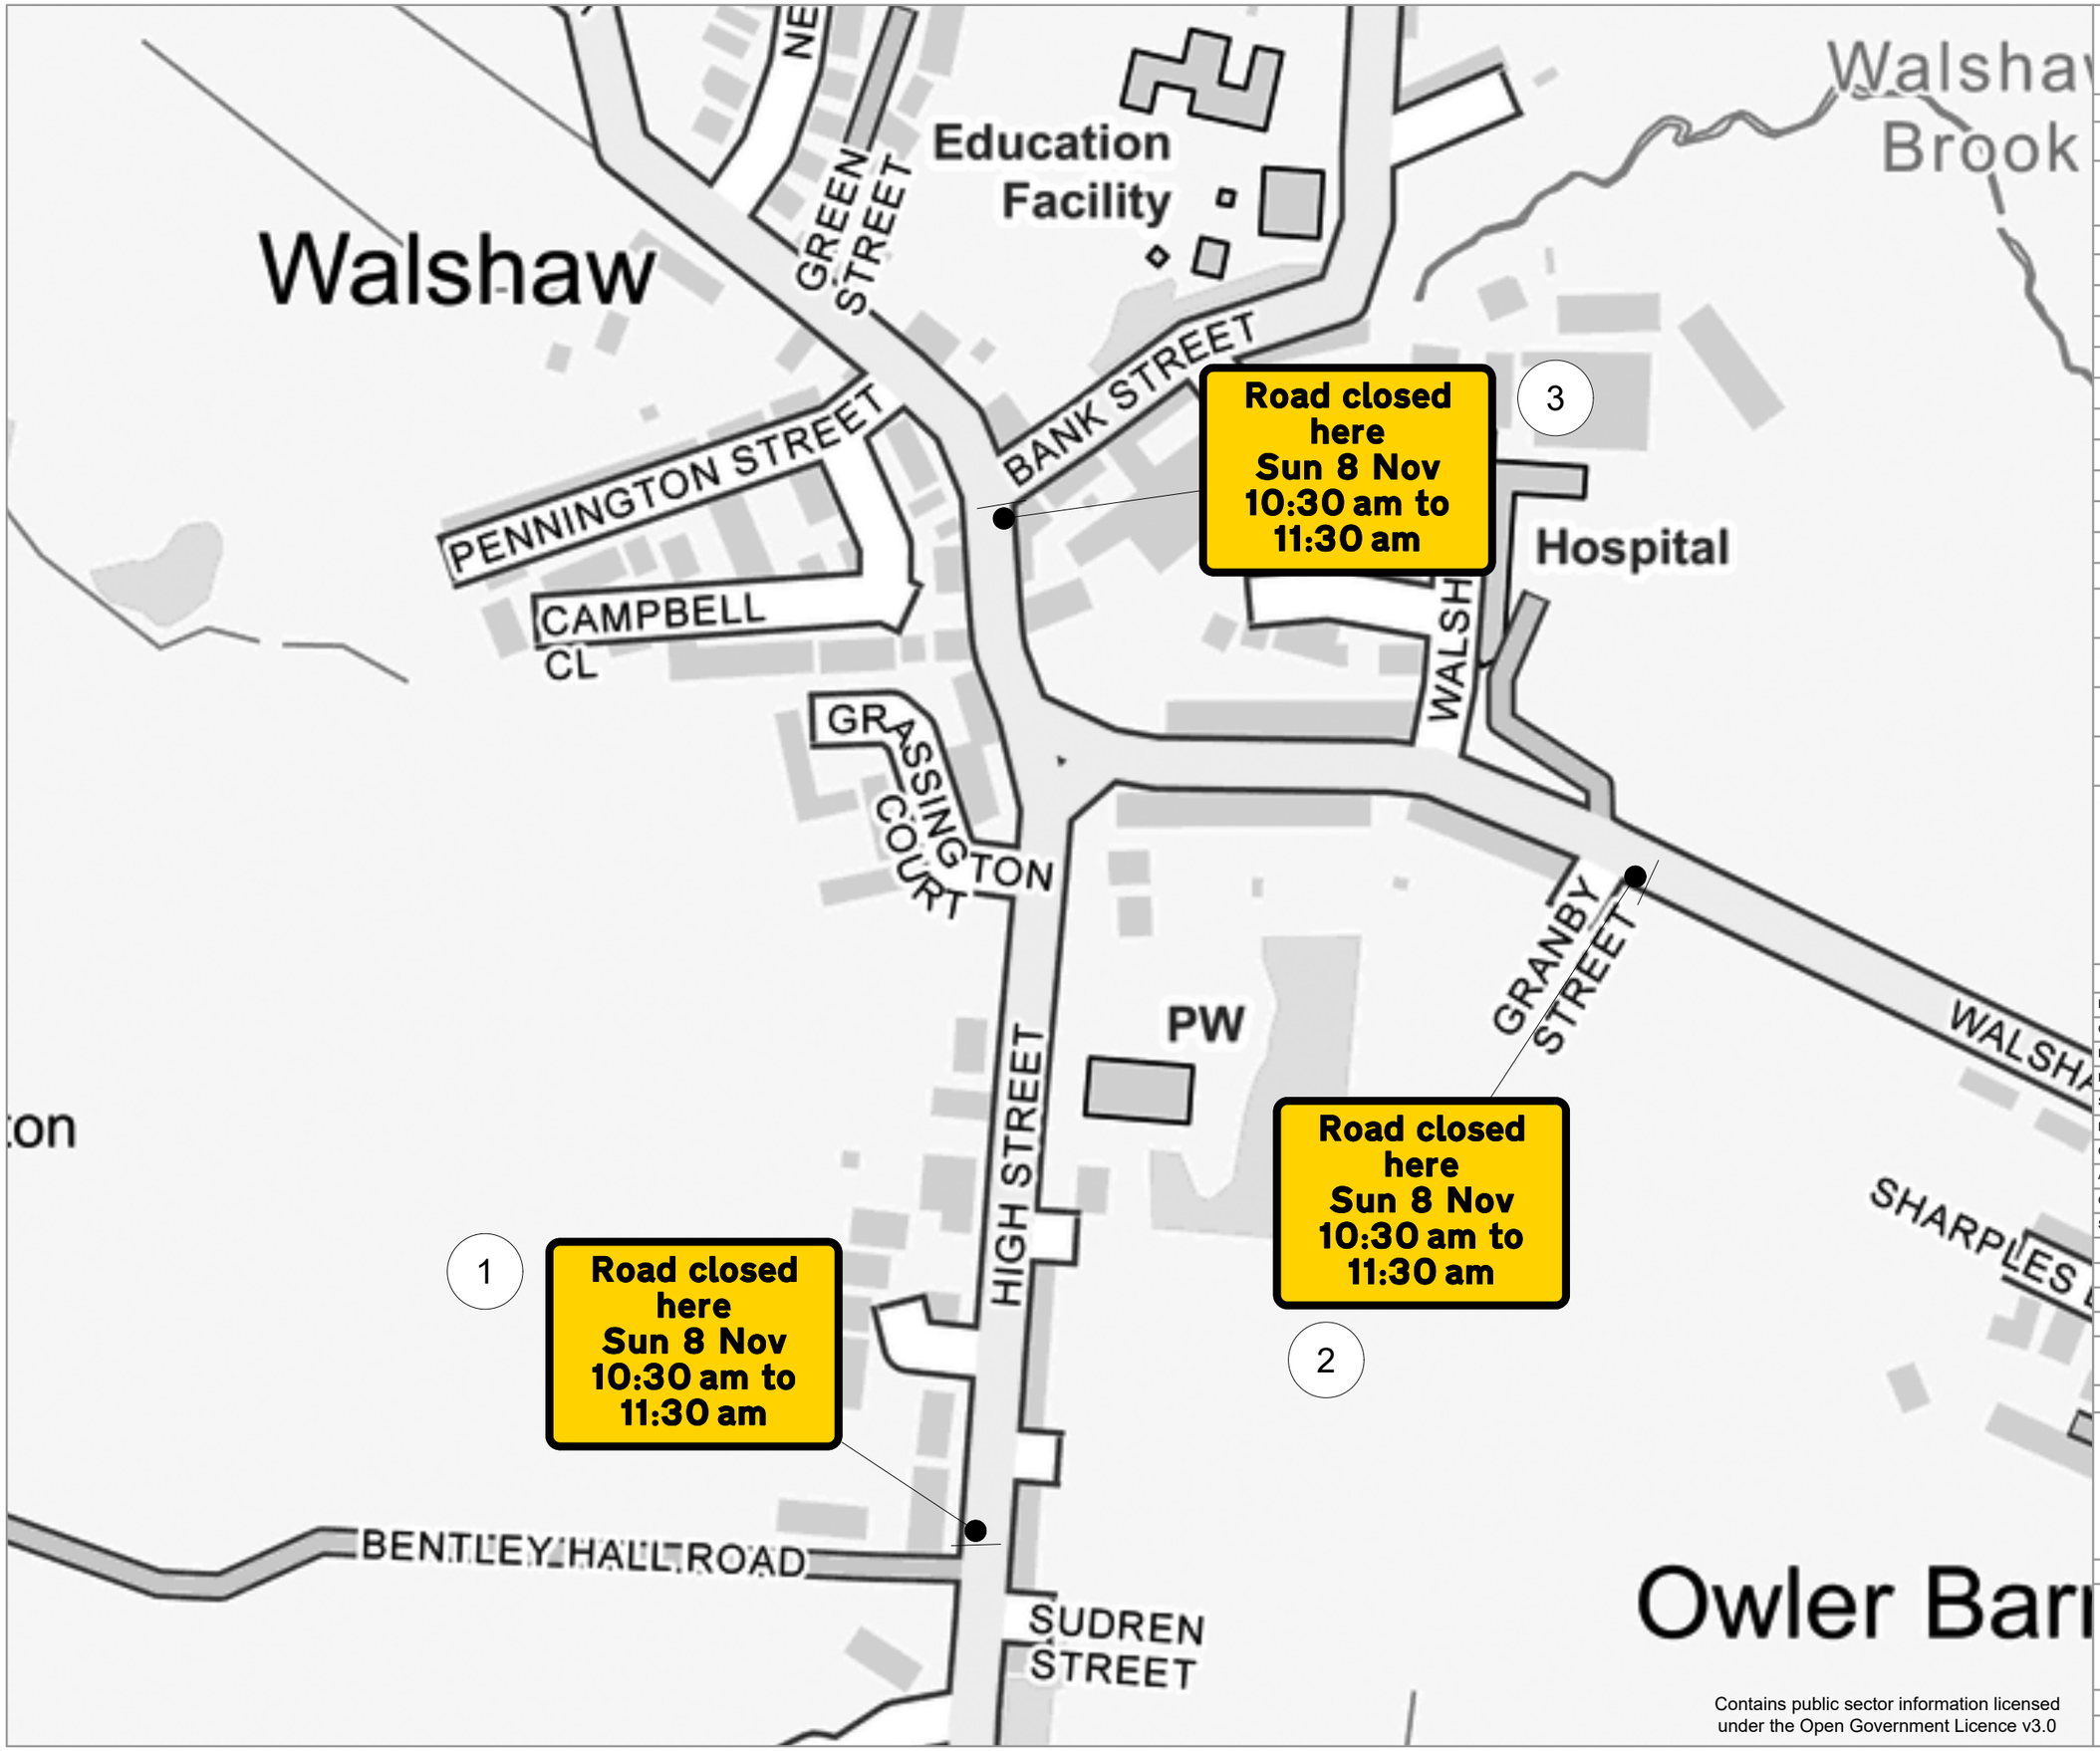


Contains public sector information licensed under the Open Government Licence v3.0

N

Chevron Traffic Management

Drawing Notes

Cone lights spaced minimum 9m, cones to be 750 mm or 1m

All works to be carried out as per safety at streetworks and roadworks "A Code of Practice" October 2013. CPA conditions apply unless otherwise agreed.

Traffic Management Key

●	Road Sign
———	Diversion Route

Site Details

Traffic Management	Event Management
Speed of Road (mph)	
Minimum Sideways Safety Zone (S)	
Minimum Longways Safety Zone (L)	

Additional Notes:

Event Date: Sunday 8th November2026

Drawing Office

Drawing Number	TM15003	
Contract Number	ME-O265535	
Phase Number	ADV	
Page Number	1 of 1	
Surveyed By/Date	n/a	n/a
Drawn By/Date	IB	28-Apr-26
Checked By/Date	SC	28-Apr-26
Approved By/Date	SC	28-Apr-26
Client Ref	TM15003	
Scale @ A3	NTS	

Rev		By	Date
A		BC	20-Sept-24
B	Date Update	IB	28-Apr-26

Client

Bury Council

Site Address

Walshaw Remembrance Parade
High Street,
Walshaw,
BL8 3AG

Co-ordinates, Latitude - Longitude

53.601131, -2.339532